
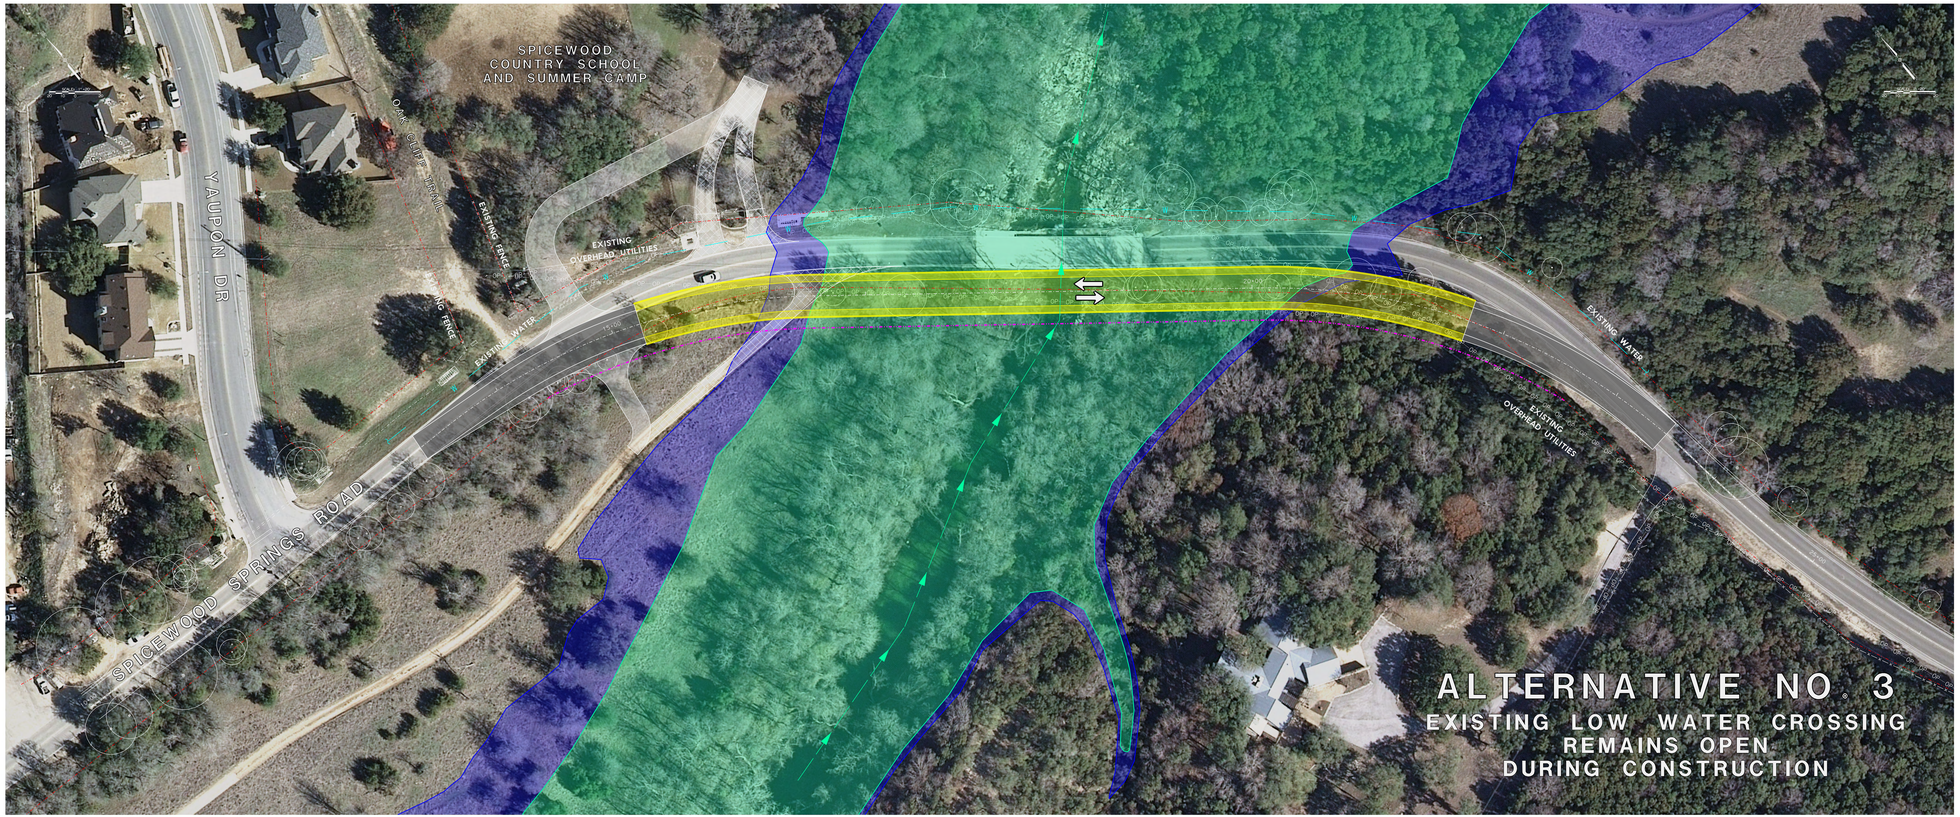


LEGEND

- PROPOSED BRIDGE
- PROPOSED ROADWAY
- PROPOSED DRIVEWAY
- 100 YEAR FLOOD ZONE
- 500 YEAR FLOOD ZONE
- DRIVEWAY DEMOLITION
- EXISTING R.O.W.
- PROPOSED R.O.W.
- EXISTING TREE
- DIRECTION OF TRAFFIC
- DIRECTION OF CREEK FLOW

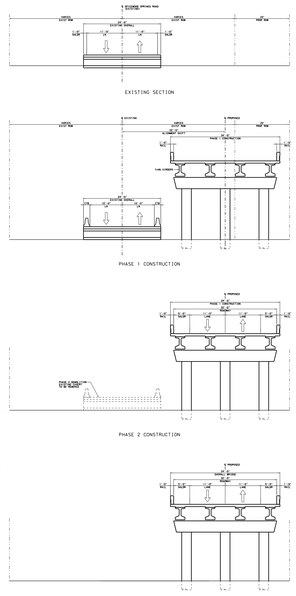

PRELIMINARY
NOT FOR CONSTRUCTION, BIDDING OR PERMITTING
FOR REVIEW ONLY

BRADLEY D. SHUEY
ENGR. REG NO: 86490

HUITT-ZOLLARS, INC
4/22/19

HUITT-ZOLLARS
HUITT-ZOLLARS, INC — ENGINEERING / SURVEYING
3101 EXECUTIVE CENTER DR. - SUITE 101 - AUSTIN, TX 78731
(TBPE NO: F-767)

SPICEWOOD SPRINGS RD
LOW WATER CROSSING # 1
BRIDGE REPLACEMENT

PRELIMINARY
NOT FOR CONSTRUCTION, BIDDING OR PERMITTING
FOR REVIEW ONLY

BRADLEY D. SHUEY
ENGR. REG NO: 86490

HUITT-ZOLLARS, INC
4/22/19

HUITT-ZOLLARS
HUITT-ZOLLARS, INC — ENGINEERING / SURVEYING
3101 EXECUTIVE CENTER DR. - SUITE 101 - AUSTIN, TX 78731
(TBPE NO: F-767)

SPICEWOOD SPRINGS RD
LOW WATER CROSSING # 1
BRIDGE REPLACEMENT